FINISHES

RD RECEPTION DESK
CON CONSOLE
FF01 HONED CONCRETE
BS01 BACKSPLASH CUSTOM CLAD PANELLING
BS02 VENETIAN RENDER CORIAN
SG01 SS SIGNAGE BACKLIT

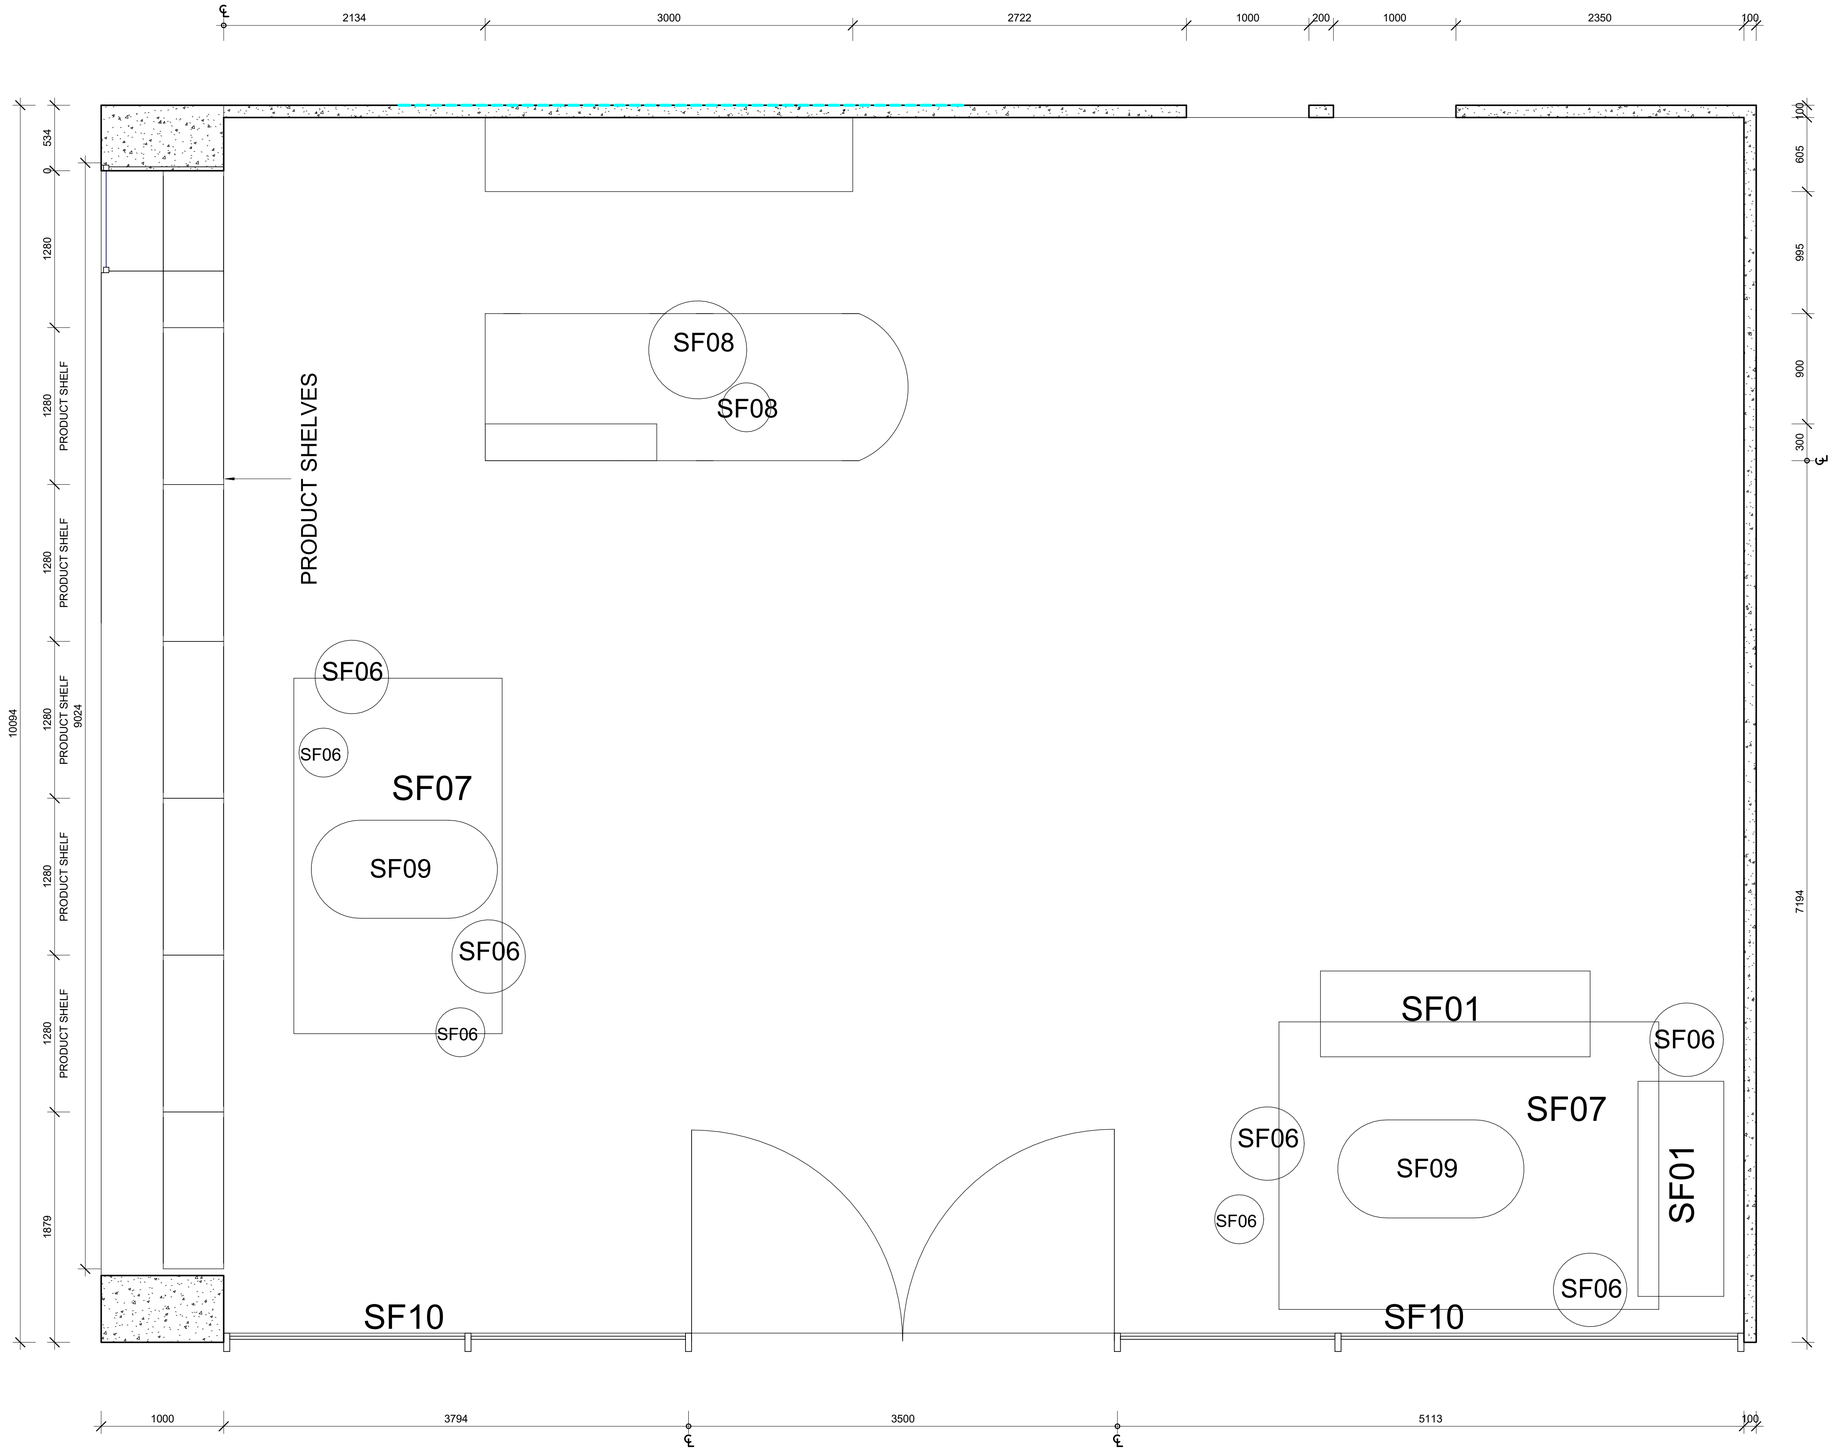

1 FINISHES PLAN
1 : 25

SJM DESIGNS A: 8/1 Merchants PDE Marcoola Beach M: 0429955366 E: sarahjeannie.98@gmail.com	**NOTES** 1. Confirm all dimensions and levels on site before commencing work 2. Figured dimensions shall take precedence over scaled dimensions	COPYRIGHT Indetail Design ACN 000000000 All rights reserved. This work is covered by Copyright and cannot be reproduced or copied in any form or by any means (graphic, electronic or mechanical photocopying) without the written permission of Indetail Desgin. Any licence, express or implied, to use this document for any purpose whatsoever is restricted to the terms of the written agreement between Indetail Design and the instructing party.	NORTH	CLIENT SCHÖN BEAUTY BAR	PROJECT RECEPTION DESK	DRAWING TITLE FINISHES PLAN	DRAWN SJM CKD TQEC SCALE As indicated	PROJECT J202/21 SHEET A1	DRAWING NO WD703 DATE 01/04/2021	ISSUE 2